A1

0 feet 20 30 40 50 100 200

0 metres 10 15 50

N

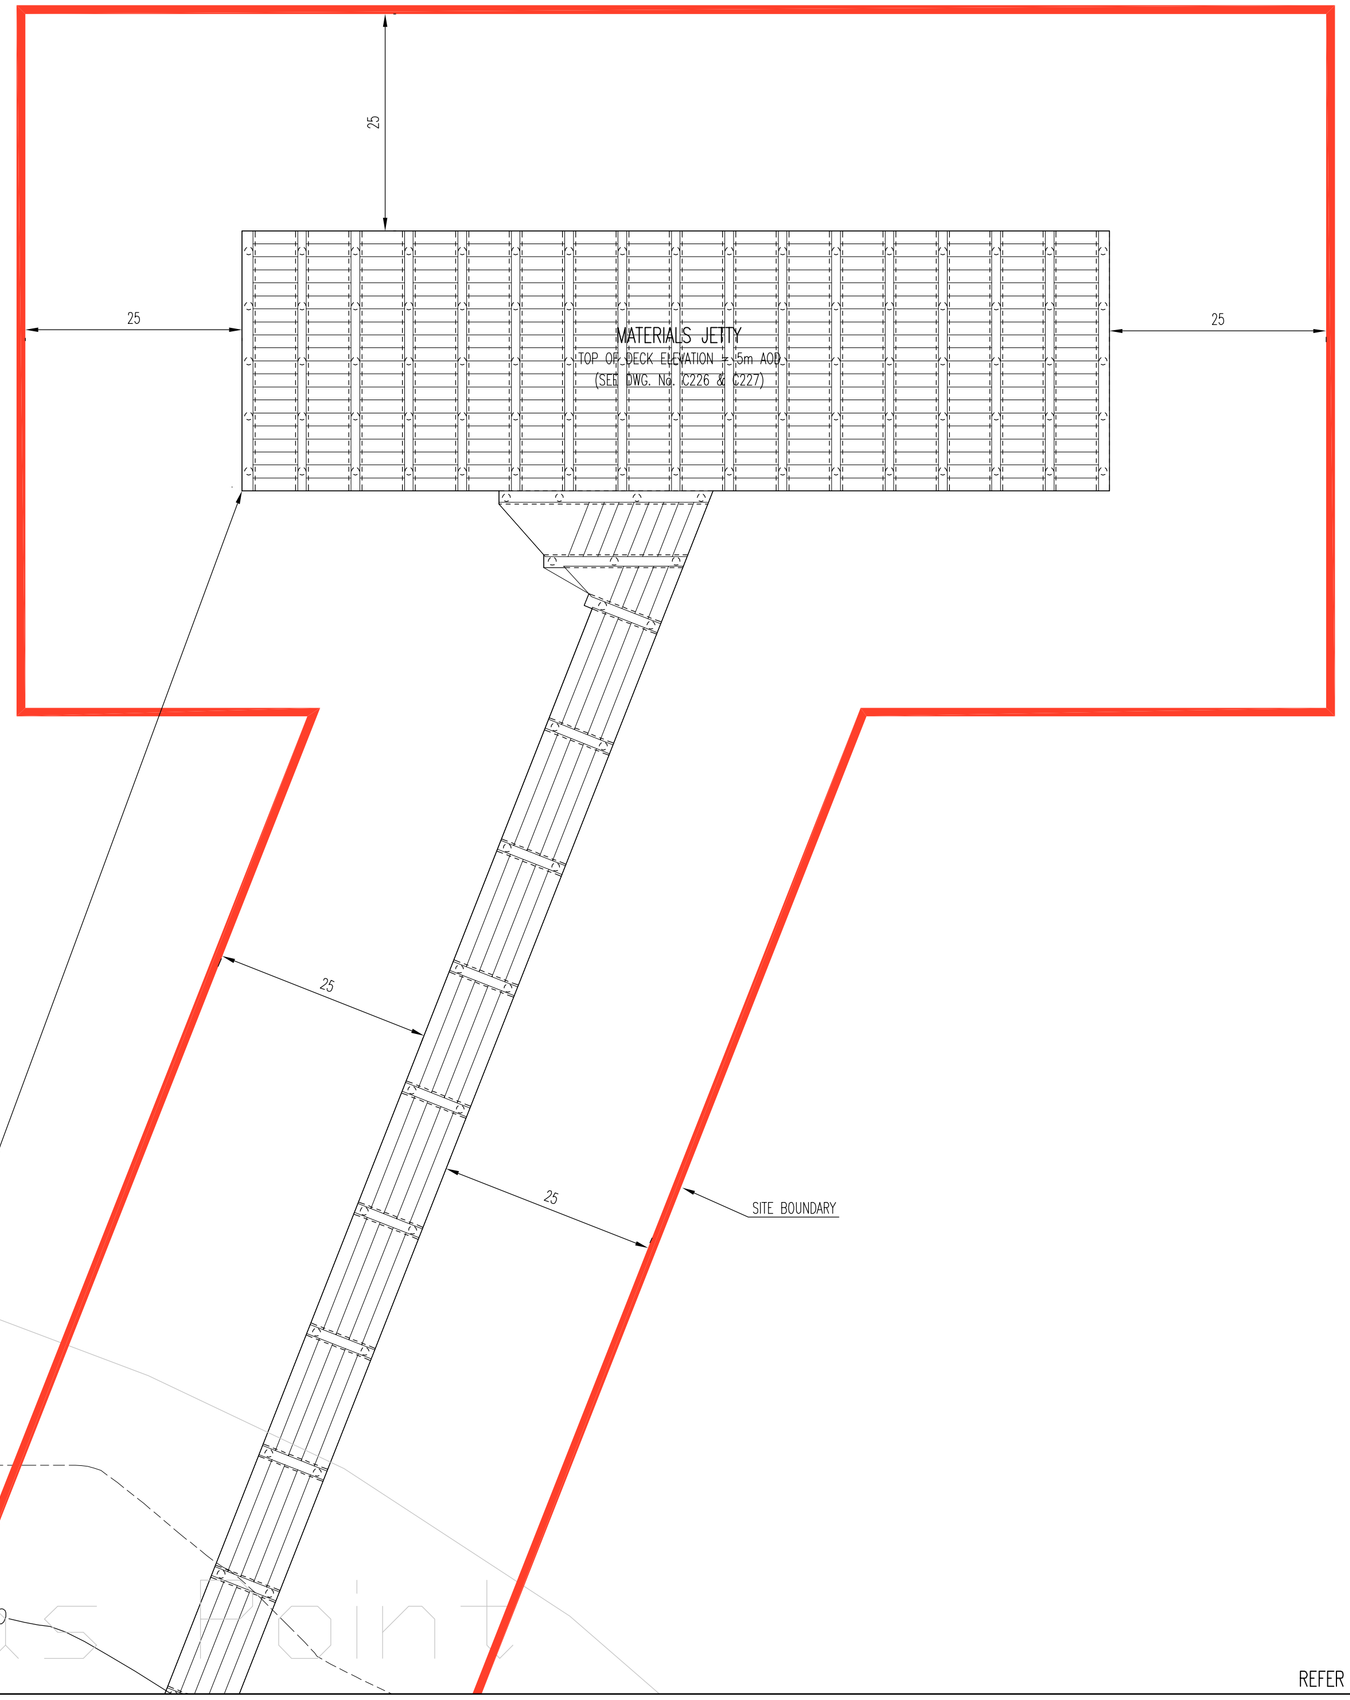

© Knockfinglas Point

NOTES:

1. ALL DIMENSIONS IN METRES UNLESS NOTED OTHERWISE.
2. DO NOT SCALE, USE FIGURED DIMENSIONS ONLY.
3. DRAWINGS FOR PLANNING PURPOSES ONLY, NOT FOR BID OR CONSTRUCTION.
4. ORDNANCE SURVEY RURAL MAP SHEET REFERENCE 4852, 4914.
5. PORTIONS OF ORDNANCE SURVEY MAPPING HAVE BEEN OMITTED FOR CLARITY.
6. REPRODUCED FROM THE ORDNANCE SURVEY BY PERMISSION OF THE GOVERNMENT. OSi LICENCE No. MP004407.
7. LAND LEVELS SHOWN RELATE TO ORDNANCE DATUM MALIN HEAD UNLESS OTHERWISE NOTED.
8. CONTOURS ARE TAKEN FROM TOPOGRAPHICAL SURVEY BY MURPHY'S SURVEYS LTD., AUGUST 2006 AND ARE TO ORDNANCE DATUM MALIN HEAD.
9. CO-ORDINATES SHOWN ARE TO IRISH NATIONAL GRID IN METRES.

Rev.	Date	By	Description	Chd. By
PL1	24.08.07	EG	ISSUED FOR PLANNING	MD

Drawing Status
FOR PLANNING

KEYPLAN

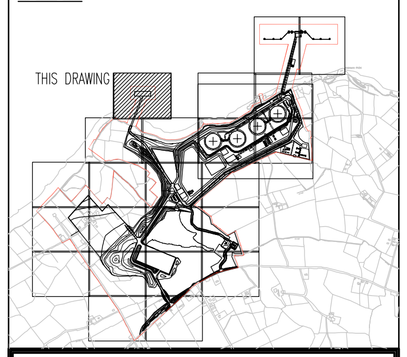

Job Title
SHANNON LNG LTD.:
SHANNON LNG TERMINAL

Drawing Title
SITE LAYOUT PLAN
SHEET 19 OF 24

Shannon LNG

ARUP
15 Oliver Plunkett Street Cork
Tel 021-4277670 Fax 021-4272345
EMail cork@arup.com
DUBLIN CORK LIMERICK

Scales	1:500	Originator	E. GUEST
Checked	M. DALY	Approved	E. LYNCH
Date	JULY 2007		

Job No.	Drawing No.	Rev.
C1676	C 040	PL1