NOT FOR CONSTRUCTION

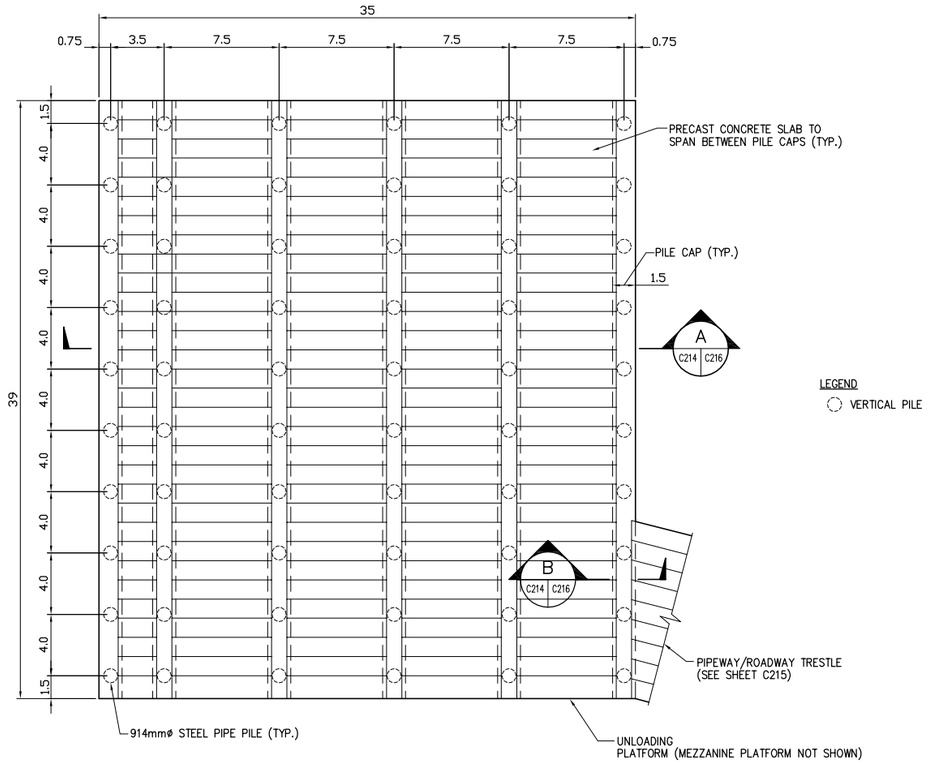

LEGEND

◯ VERTICAL PILE

NOTES:

1. ALL DIMENSIONS IN METERS UNLESS NOTED OTHERWISE
2. DO NOT SCALE, USE FIGURED DIMENSIONS ONLY
3. DRAWINGS FOR PLANNING PURPOSES ONLY, NOT FOR BID OR CONSTRUCTION

1:200 2 0 10 m

REVISIONS

NO.	DESCRIPTION	DATE	BY	NO.	DESCRIPTION	DATE	BY
1	DELETED IMPOUNDMENT BASIN	6/22/07	SQ				

Halcrow

Shannon LNG

DESIGNED BY TDK	
DRAWN BY JGH	
CHECKED BY MBM	
PROJECT ENGR MBM	

SHANNON LNG
MARINE TERMINAL FACILITIES

IMPORT JETTY–
UNLOADING PLATFORM PLAN

SCALE 1:200

DATE 4/20/07

REVISION 1

DRAWING NO. C214

S:\E\ESHAN Shannon LNG Study\Contract\6-Civil\C214-01.dwg 07/19/07 16:19 DaJU